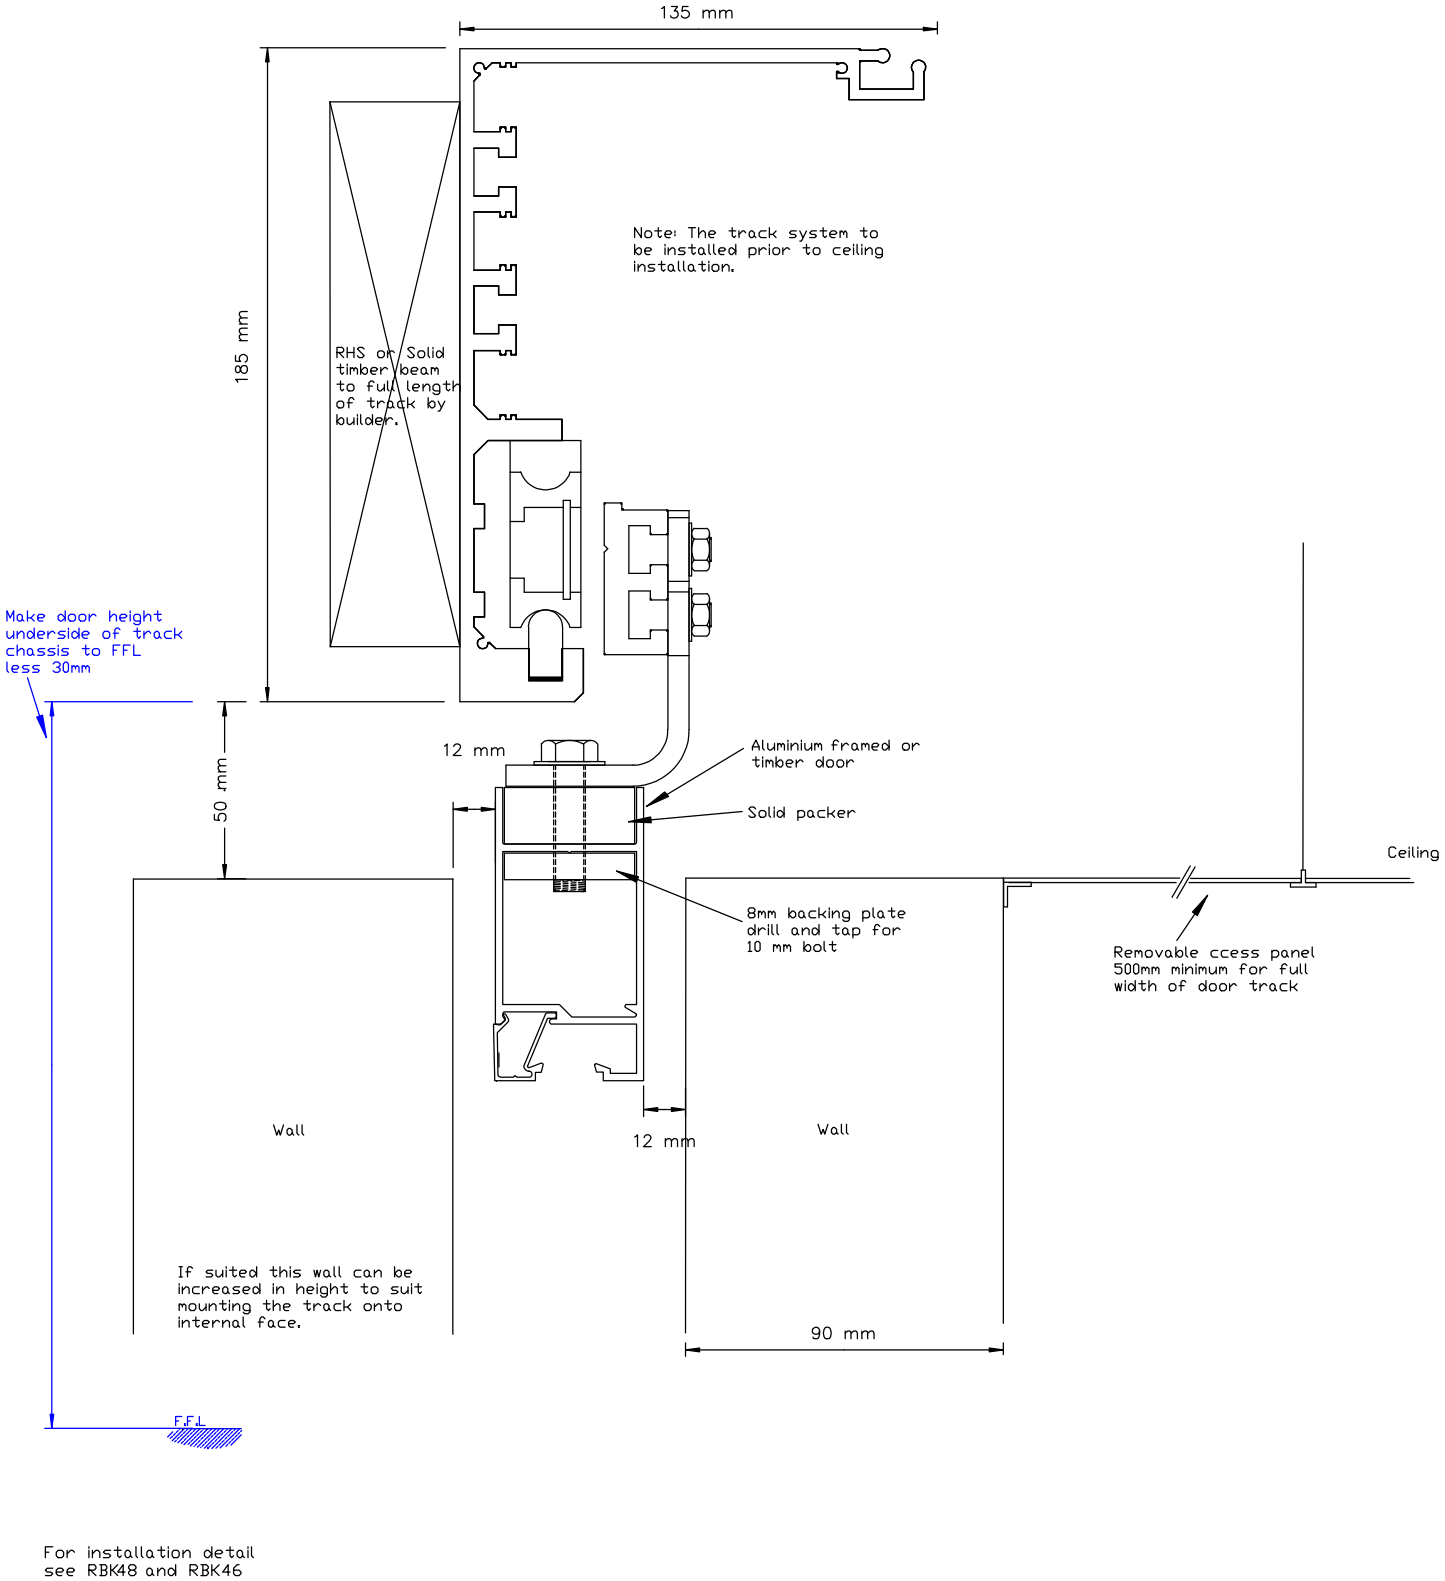

For installation detail see RBK48 and RBK46

Compact Model : Cavity Slider

Always refer to website for current drawing

Rubek Automatic Doors
Unit 2, 79 Achievement Way
Wangara, WA, 6065
Tel (08) 9302 3200
Fax (08) 9302 3400
Web www.rubek.com.au
email sales@rubek.com.au

Copyright Rubek Industries 1994–2022

Date	Scale
1-02-16	N/A
Drawn by TJD	Sheet 10F1
Checked by RVS	File name RBK57